


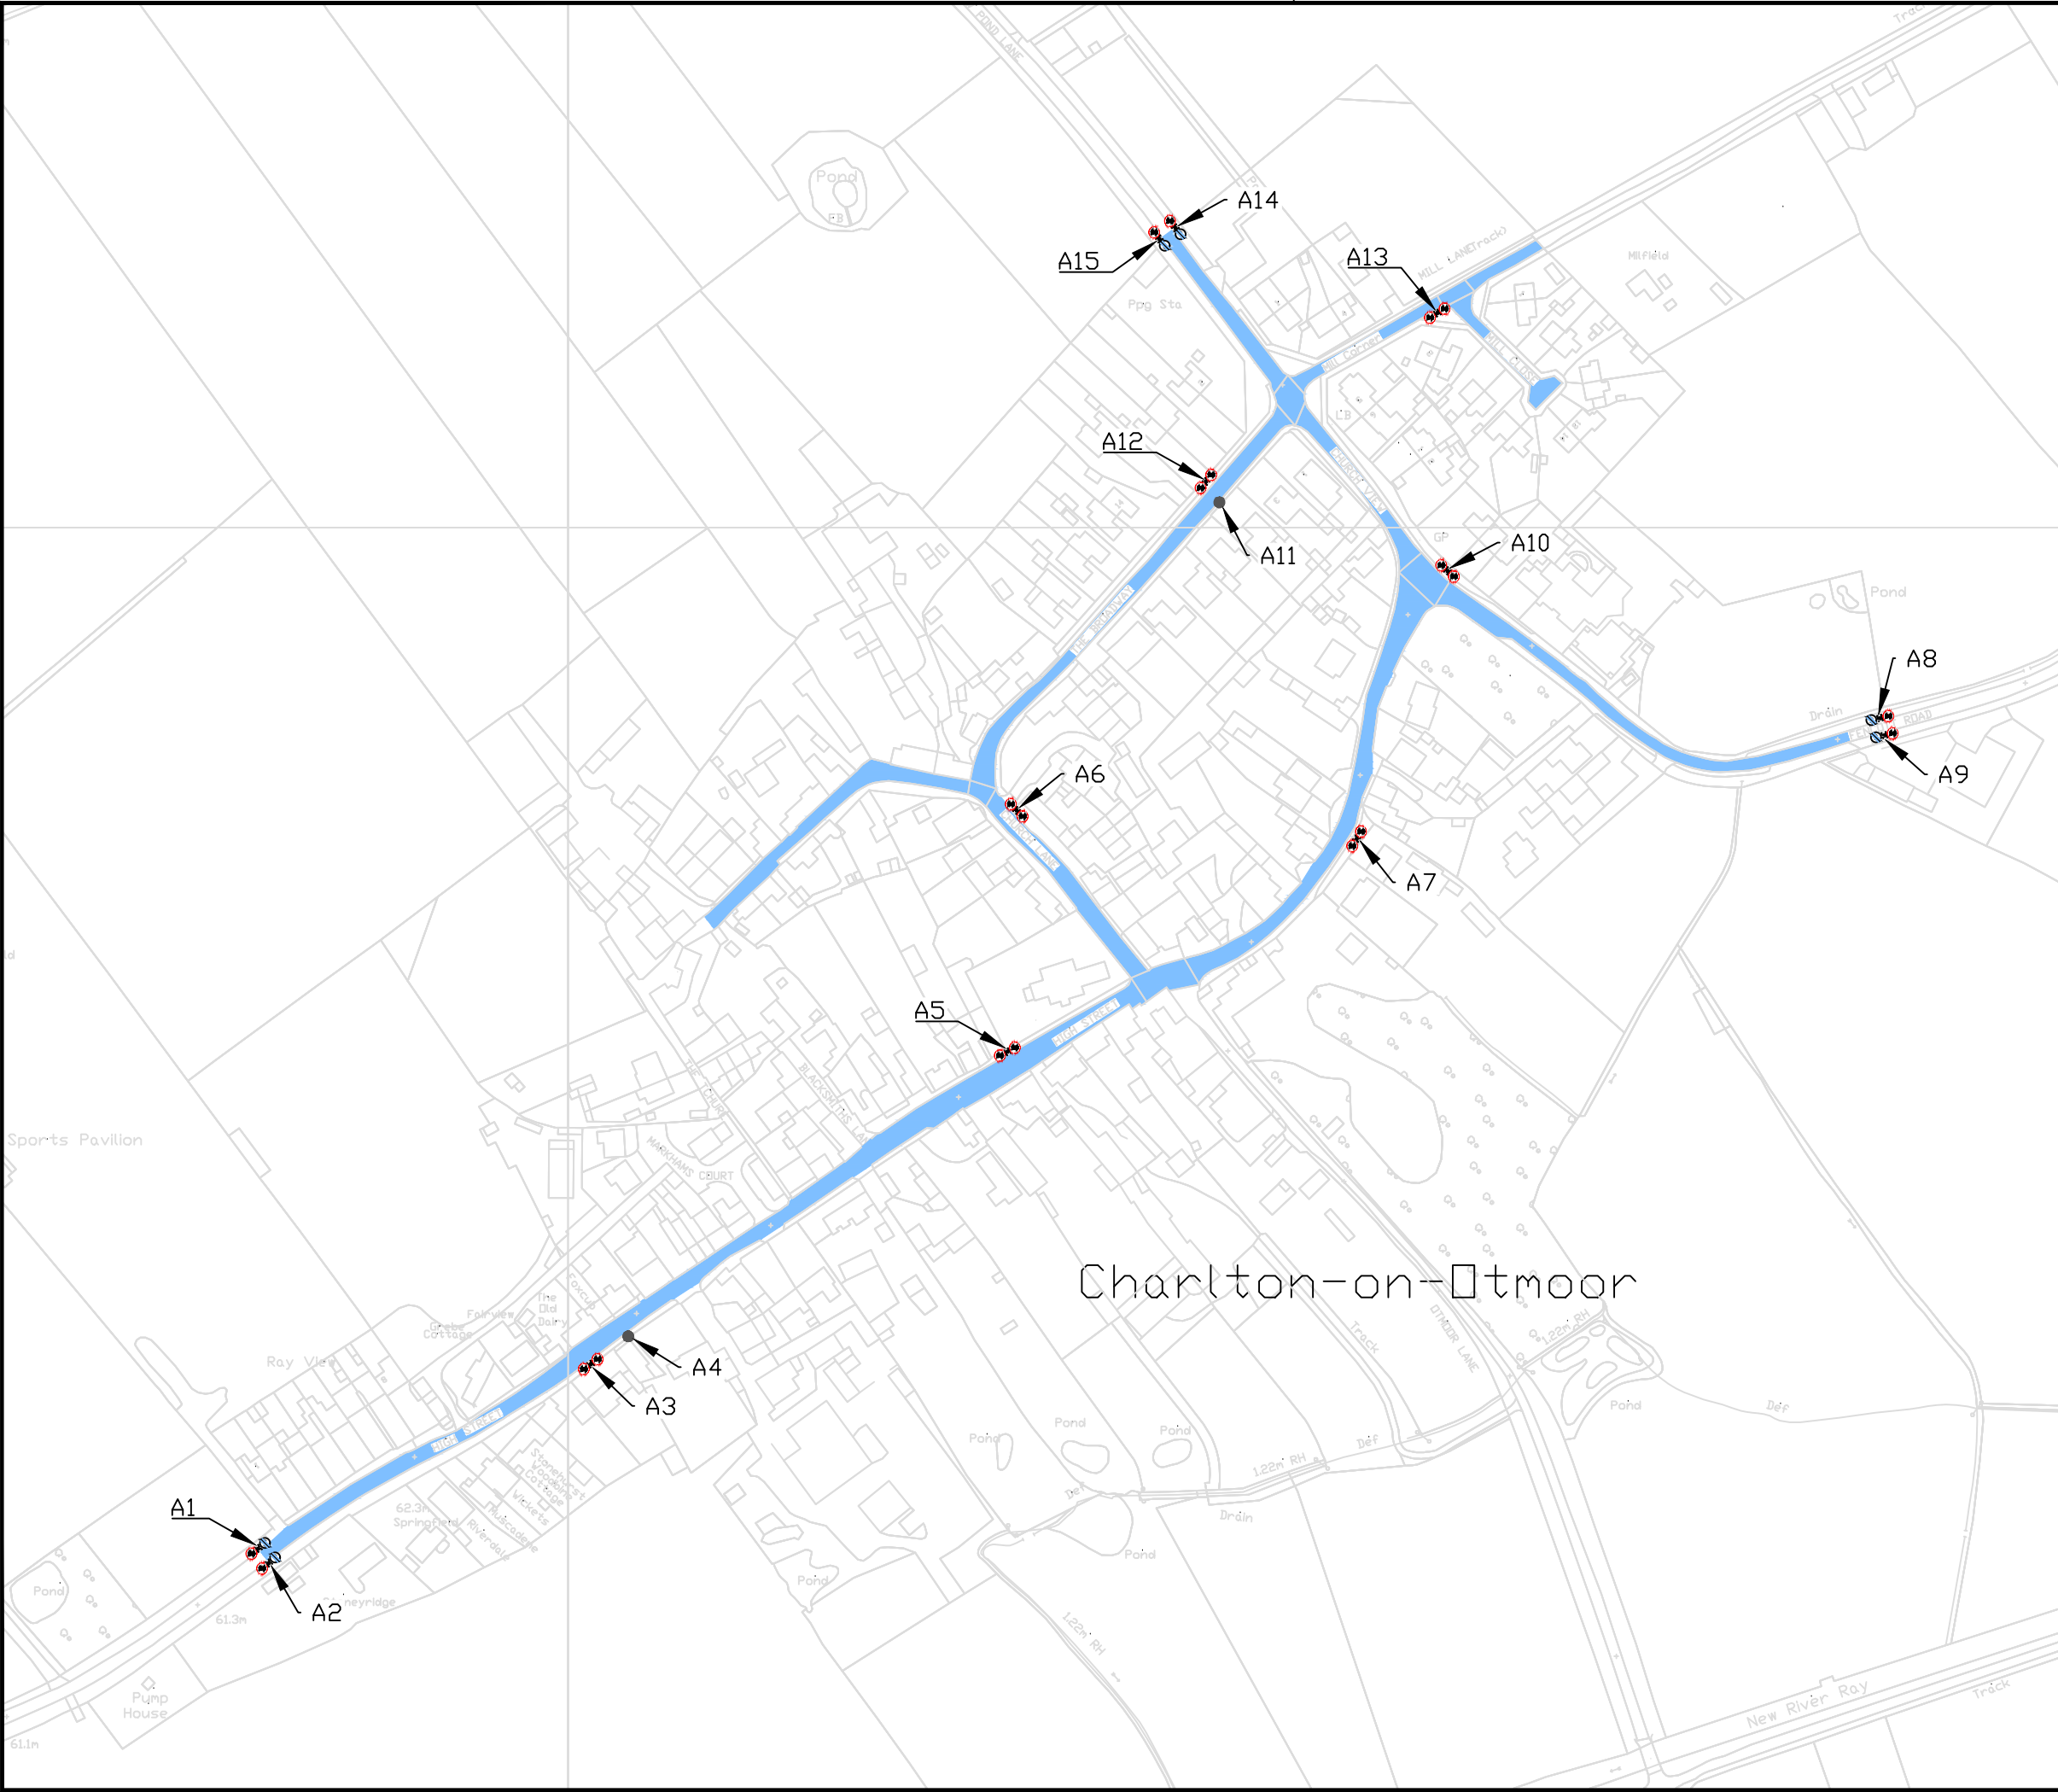

Drawing No.

Revision

Notes:

Proposed 20mph limit

© Crown Copyright and Database rights 10023343 2017

Rev.	Date	Purpose of revision	Drawn	Checked	Approved

OXFORDSHIRE
COUNTY COUNCIL

Bill Cotton
Director of
Communities Operations
Oxfordshire County Council
County Hall
New Road
Oxford
OX1 1ND
Tel: 0845 310 1111

Project title

Charlton-on-Otmoor 20mph

Drawing title

Sheet A

Drawing Status

Scale @ A3	Drawn by	Checked by	Approved by
	ER	GJB	GJB
	Date drawn 21/08/23	Date checked 23/08/23	Date approved 23/08/23

Oxfordshire Project No. & File Ref

Drawing No.

Revision